Appendix A: Alternative Plans

Concept Plan Alternative #1

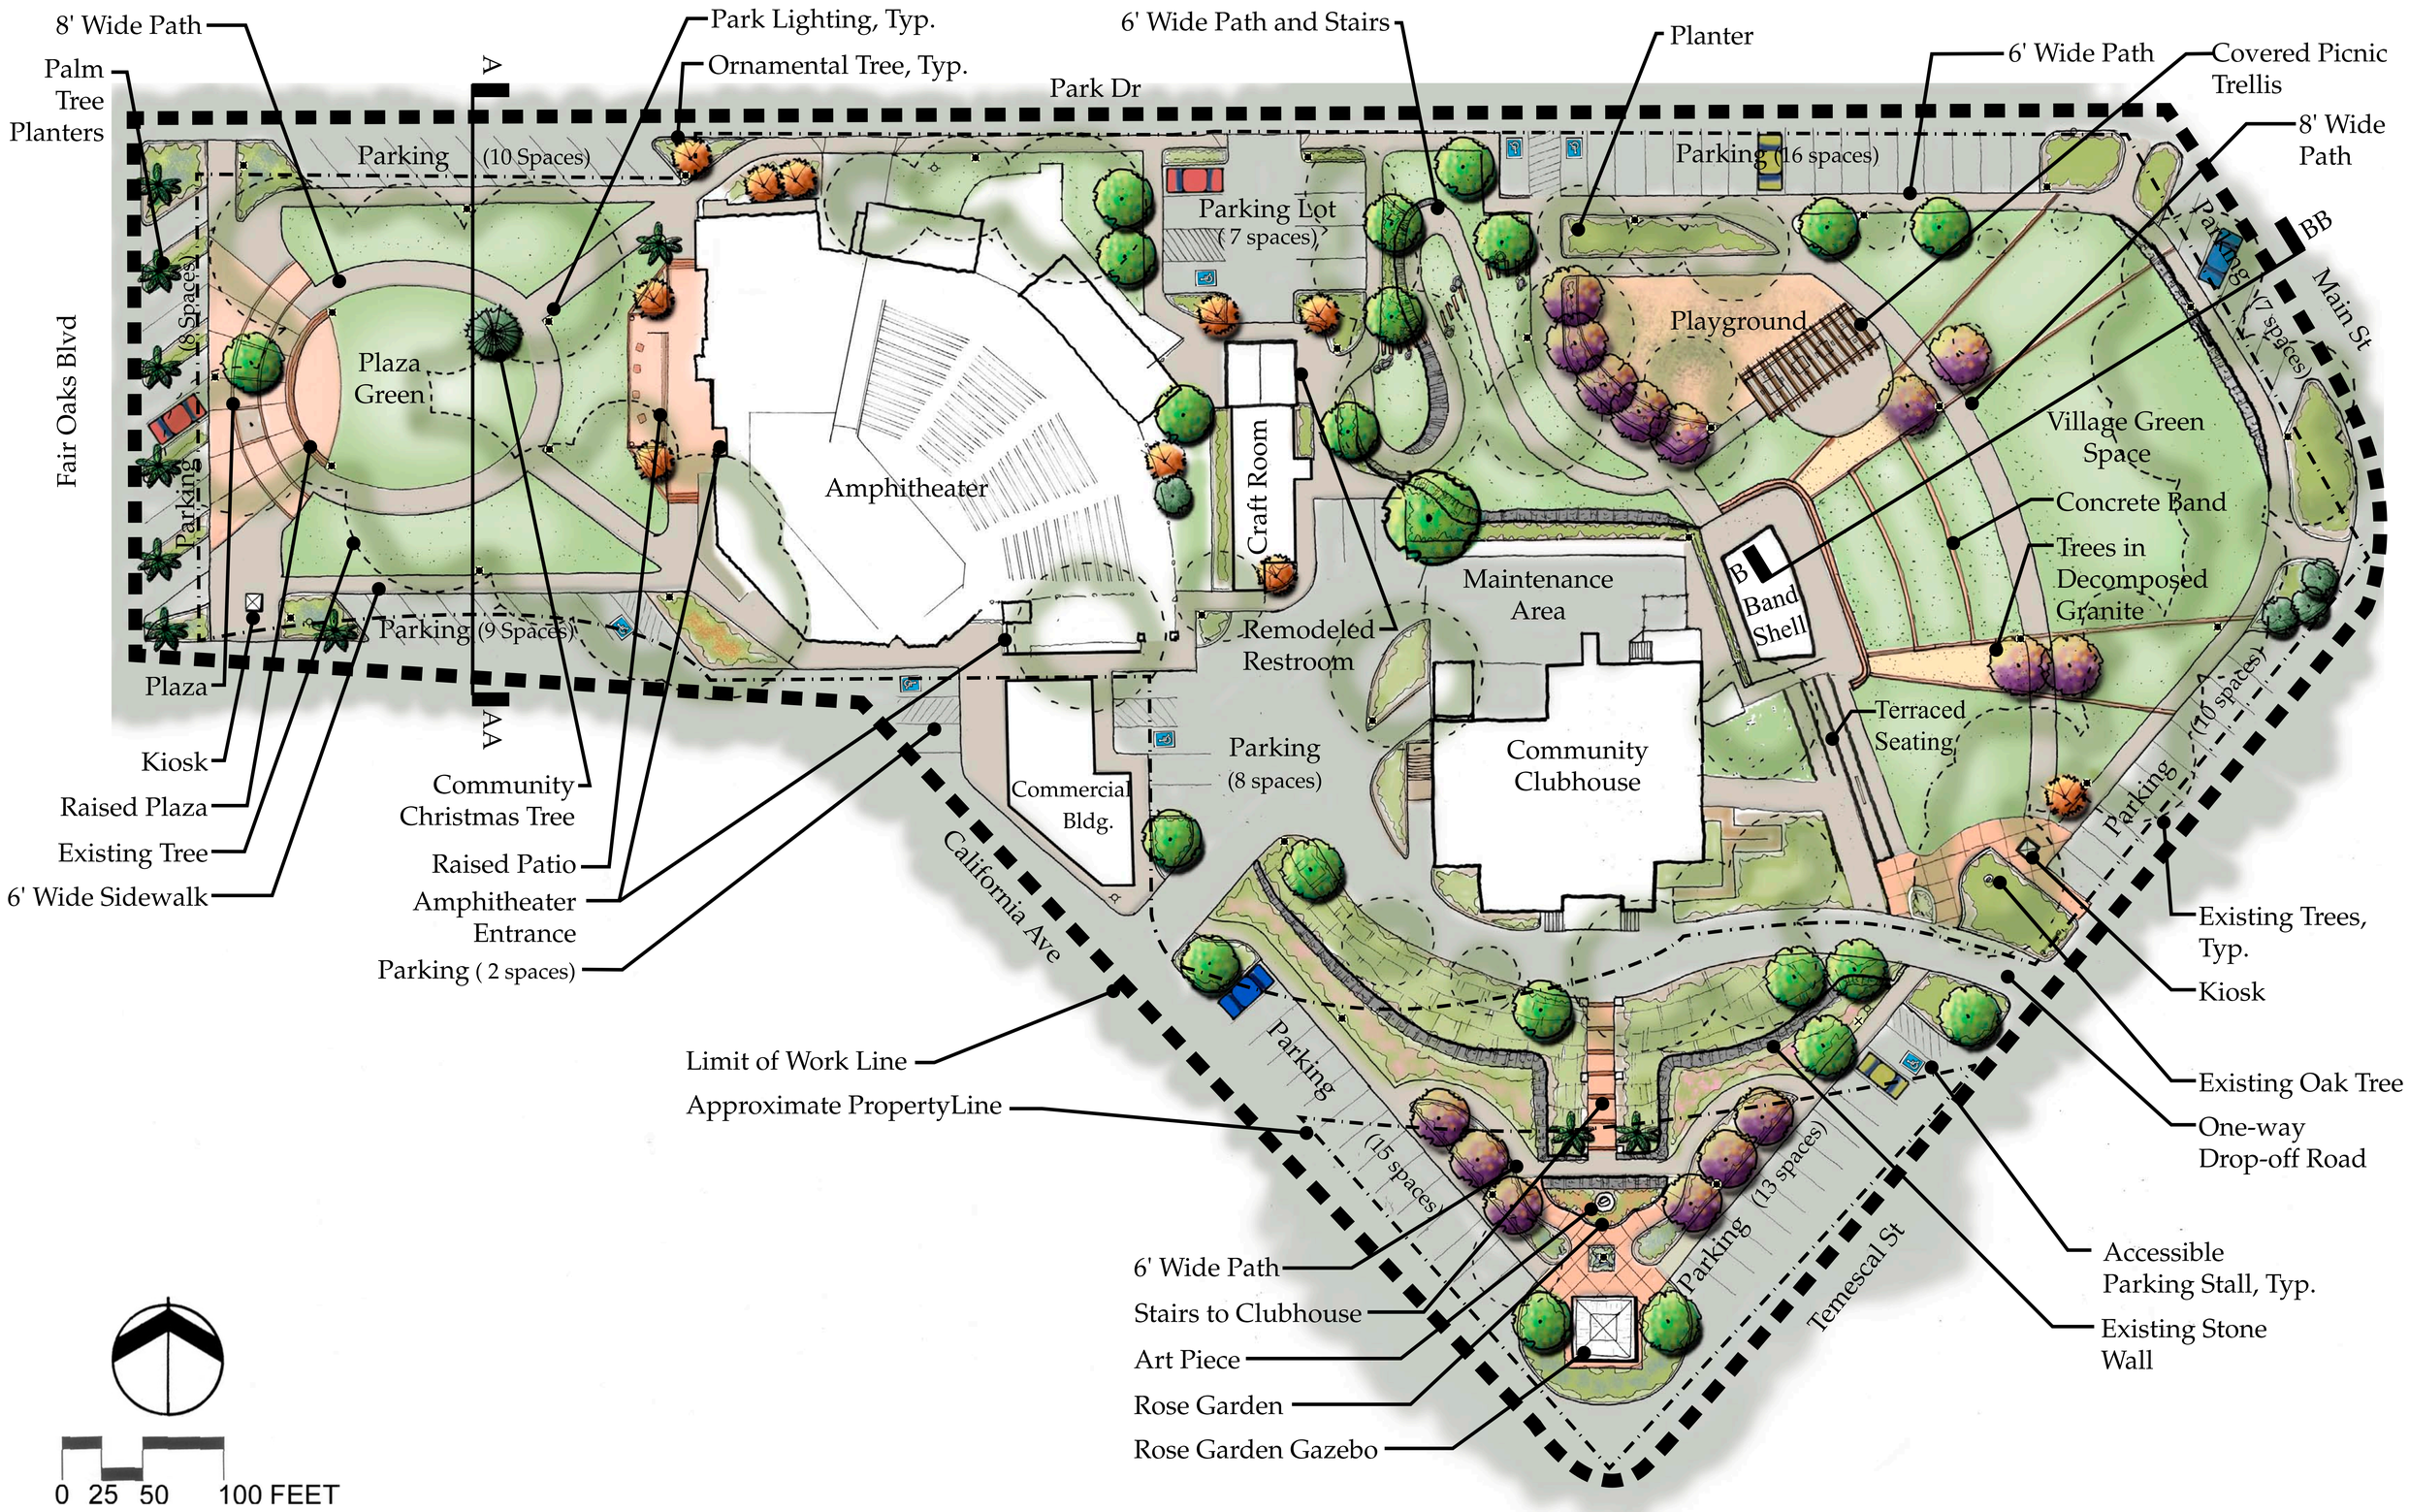

Callander Associates
Landscape Architecture

11036 Village Park Master Plan © copyrighted 2011 Callander Associates Landscape Architecture, Inc.

Plaza Park, Village Park, Community Clubhouse

Fair Oaks Recreation and Park District

FAIR OAKS RECREATION & PARK DISTRICT

Concept Section Alternative #1

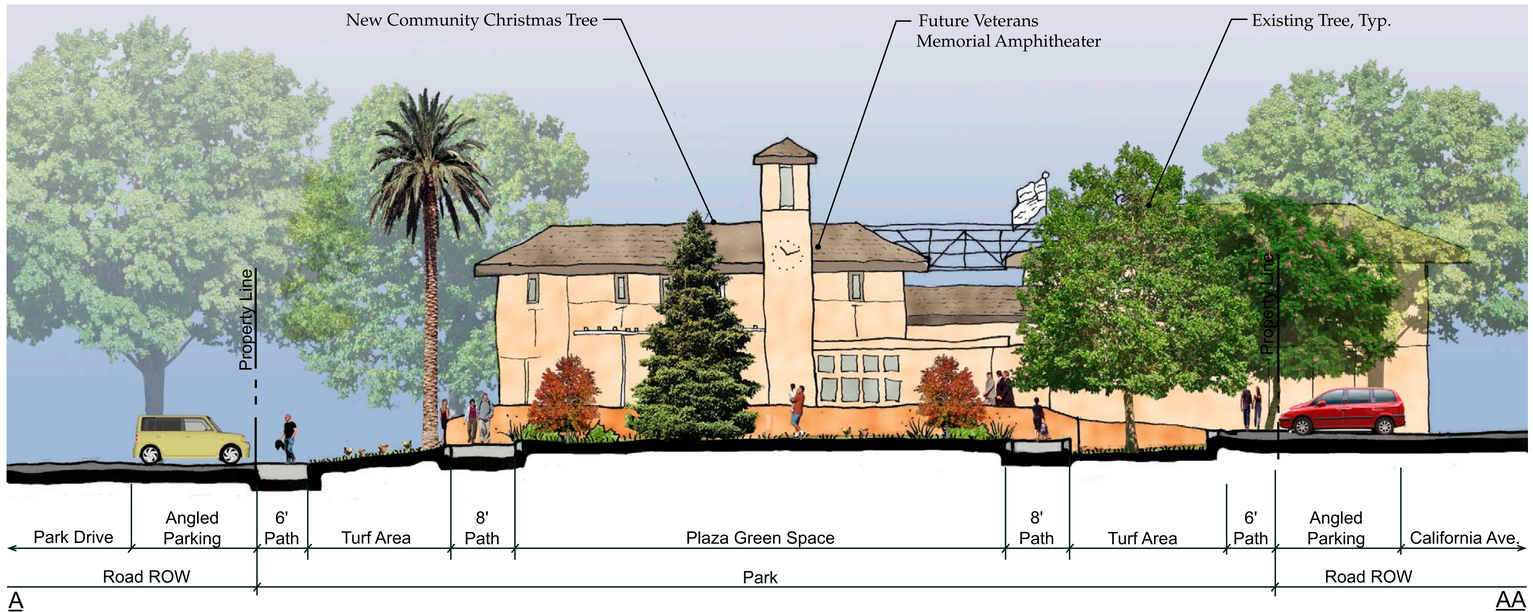

Horizontal / Vertical
0 5' 10' 20'

Section A

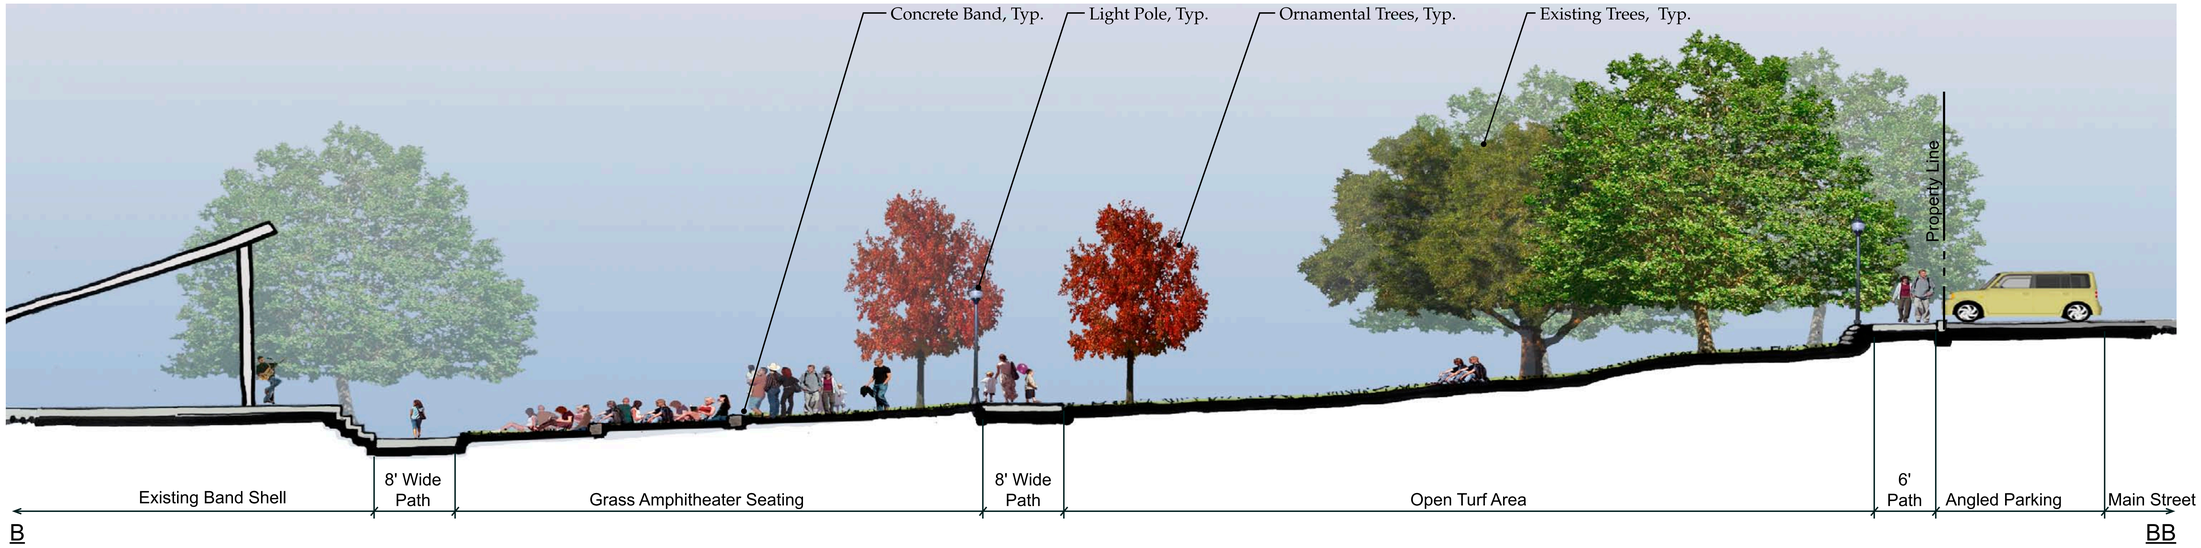

Horizontal Scale
0 5' 10' 20'
Vertical Scale
0 5' 10'

Section B

 © copyrighted 2011 Callander Associates Landscape Architecture, Inc.

Concept Plan Alternative #2

Callander Associates
Landscape Architecture

11036 Village Park Master Plan © copyrighted 2011 Callander Associates Landscape Architecture, Inc.

Plaza Park, Village Park, Community Clubhouse

Fair Oaks Recreation and Park District

FAIR OAKS RECREATION & PARK DISTRICT

Concept Section Alternative #2

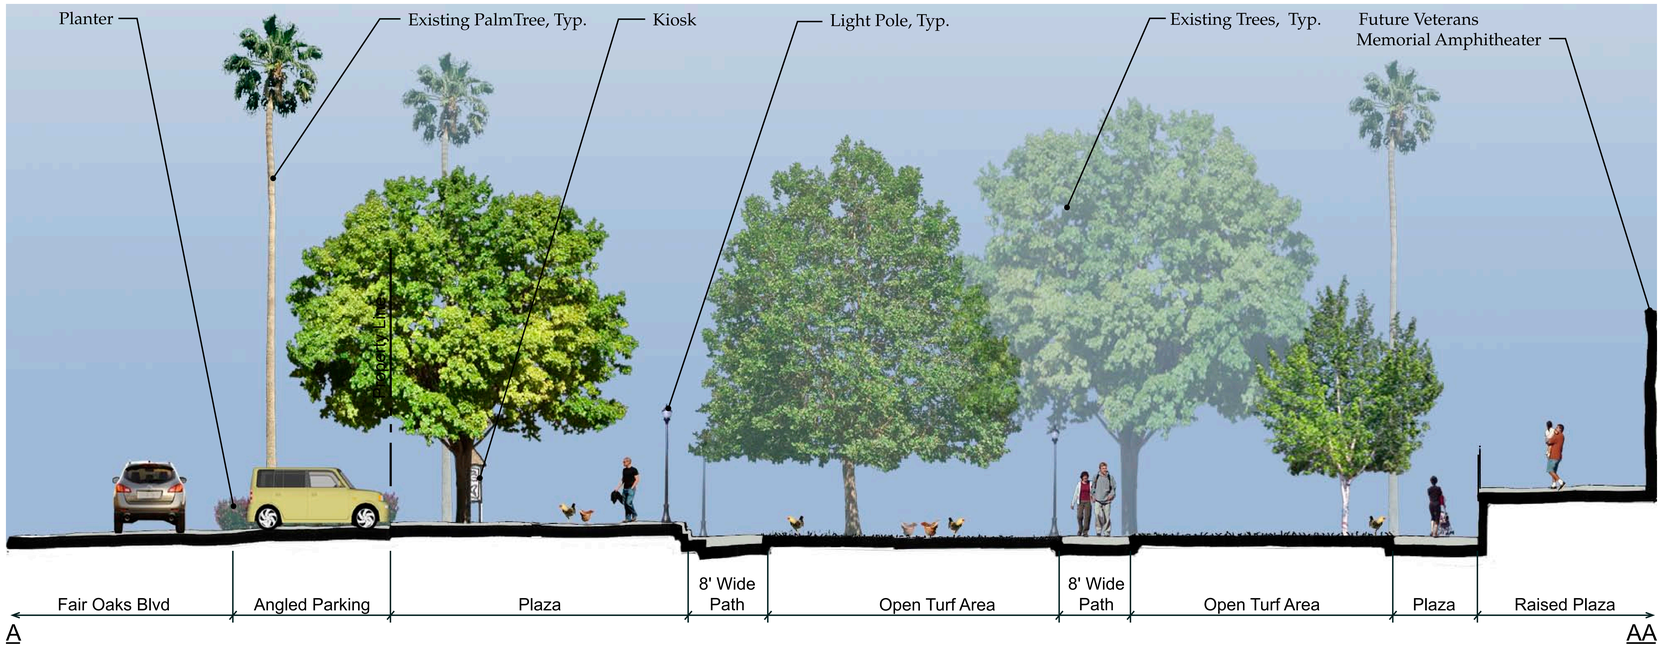

Section A

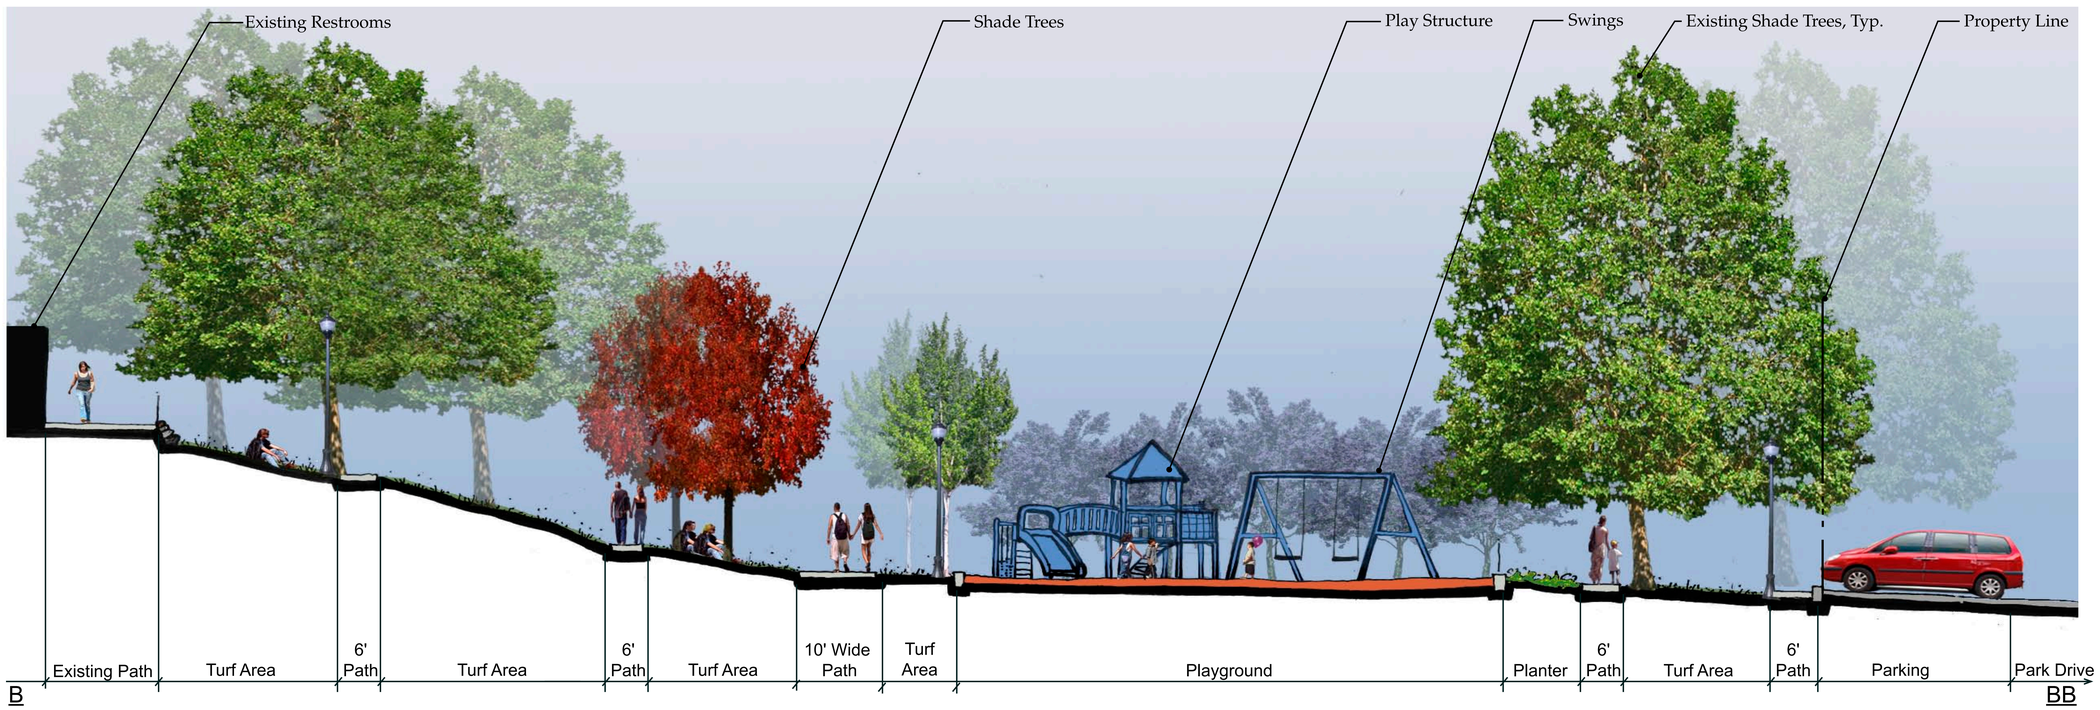

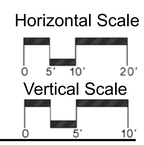

Section B

Callander Associates
Landscape Architecture

11036 Village Park Master Plan © copyrighted 2011 Callander Associates Landscape Architecture, Inc.

Plaza Park, Village Park, Community Clubhouse

Fair Oaks Recreation and Park District

FAIR OAKS RECREATION & PARK DISTRICT